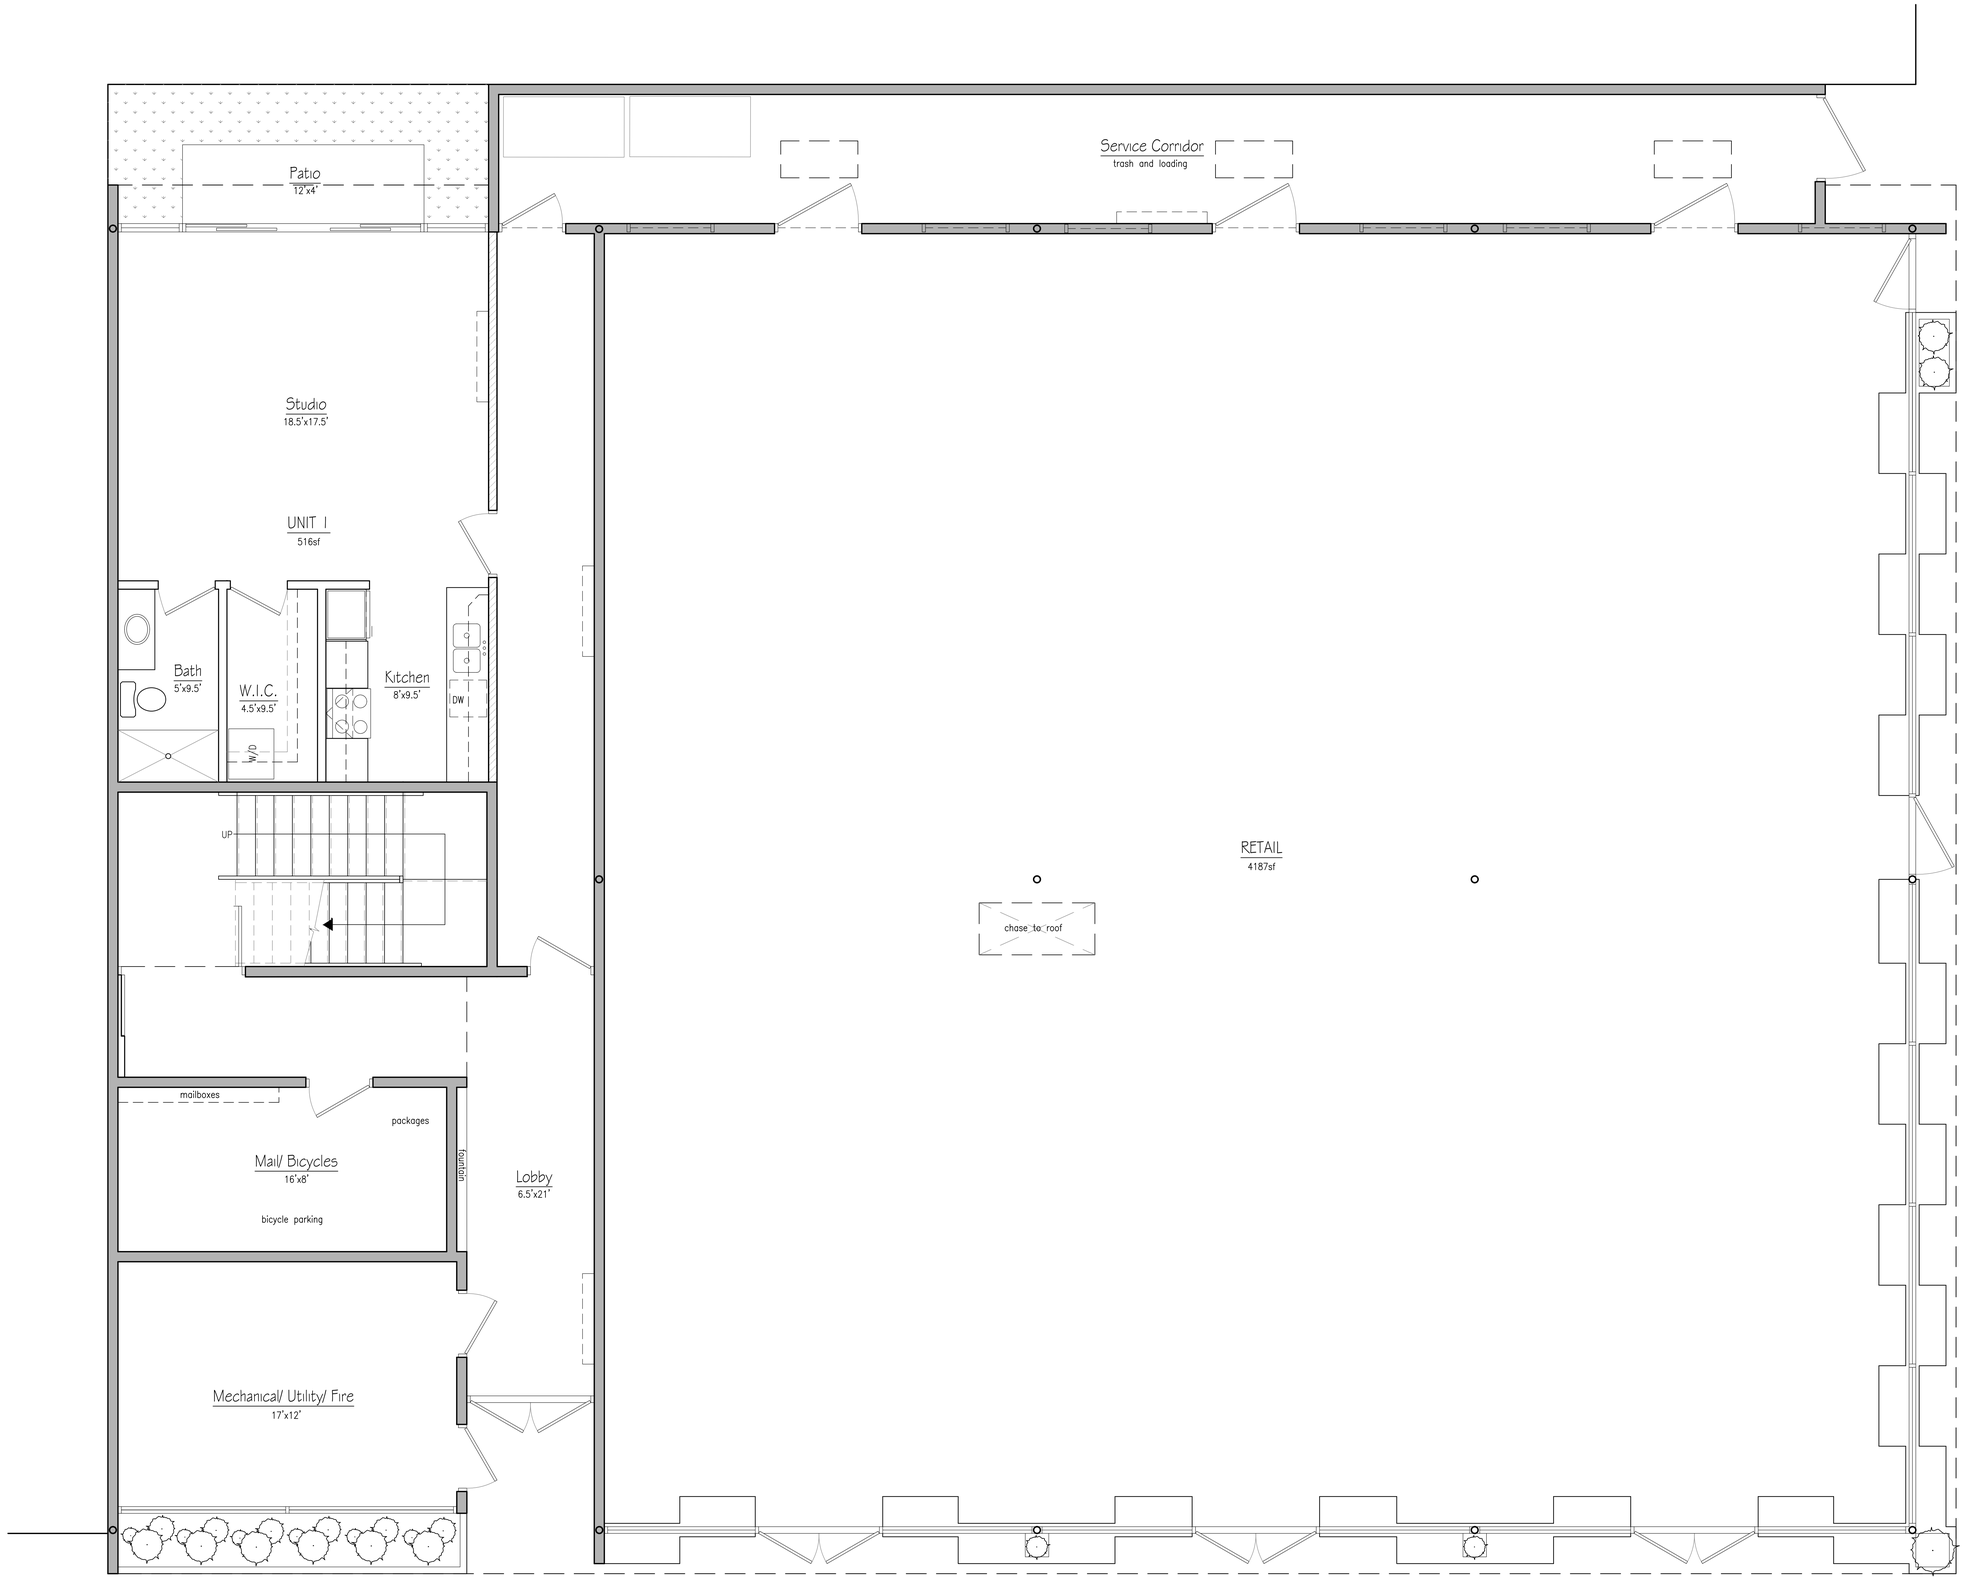


1 Ground Floor Plan
Scale: 3/8" = 1'-0"

Eastern Avenue Apartments
Baltimore, Maryland

PETER ALEX DREIER
ARCHITECT
pad
+1 410 941 9555
architectpad@gmail.com

Proposed
Ground Floor Plan